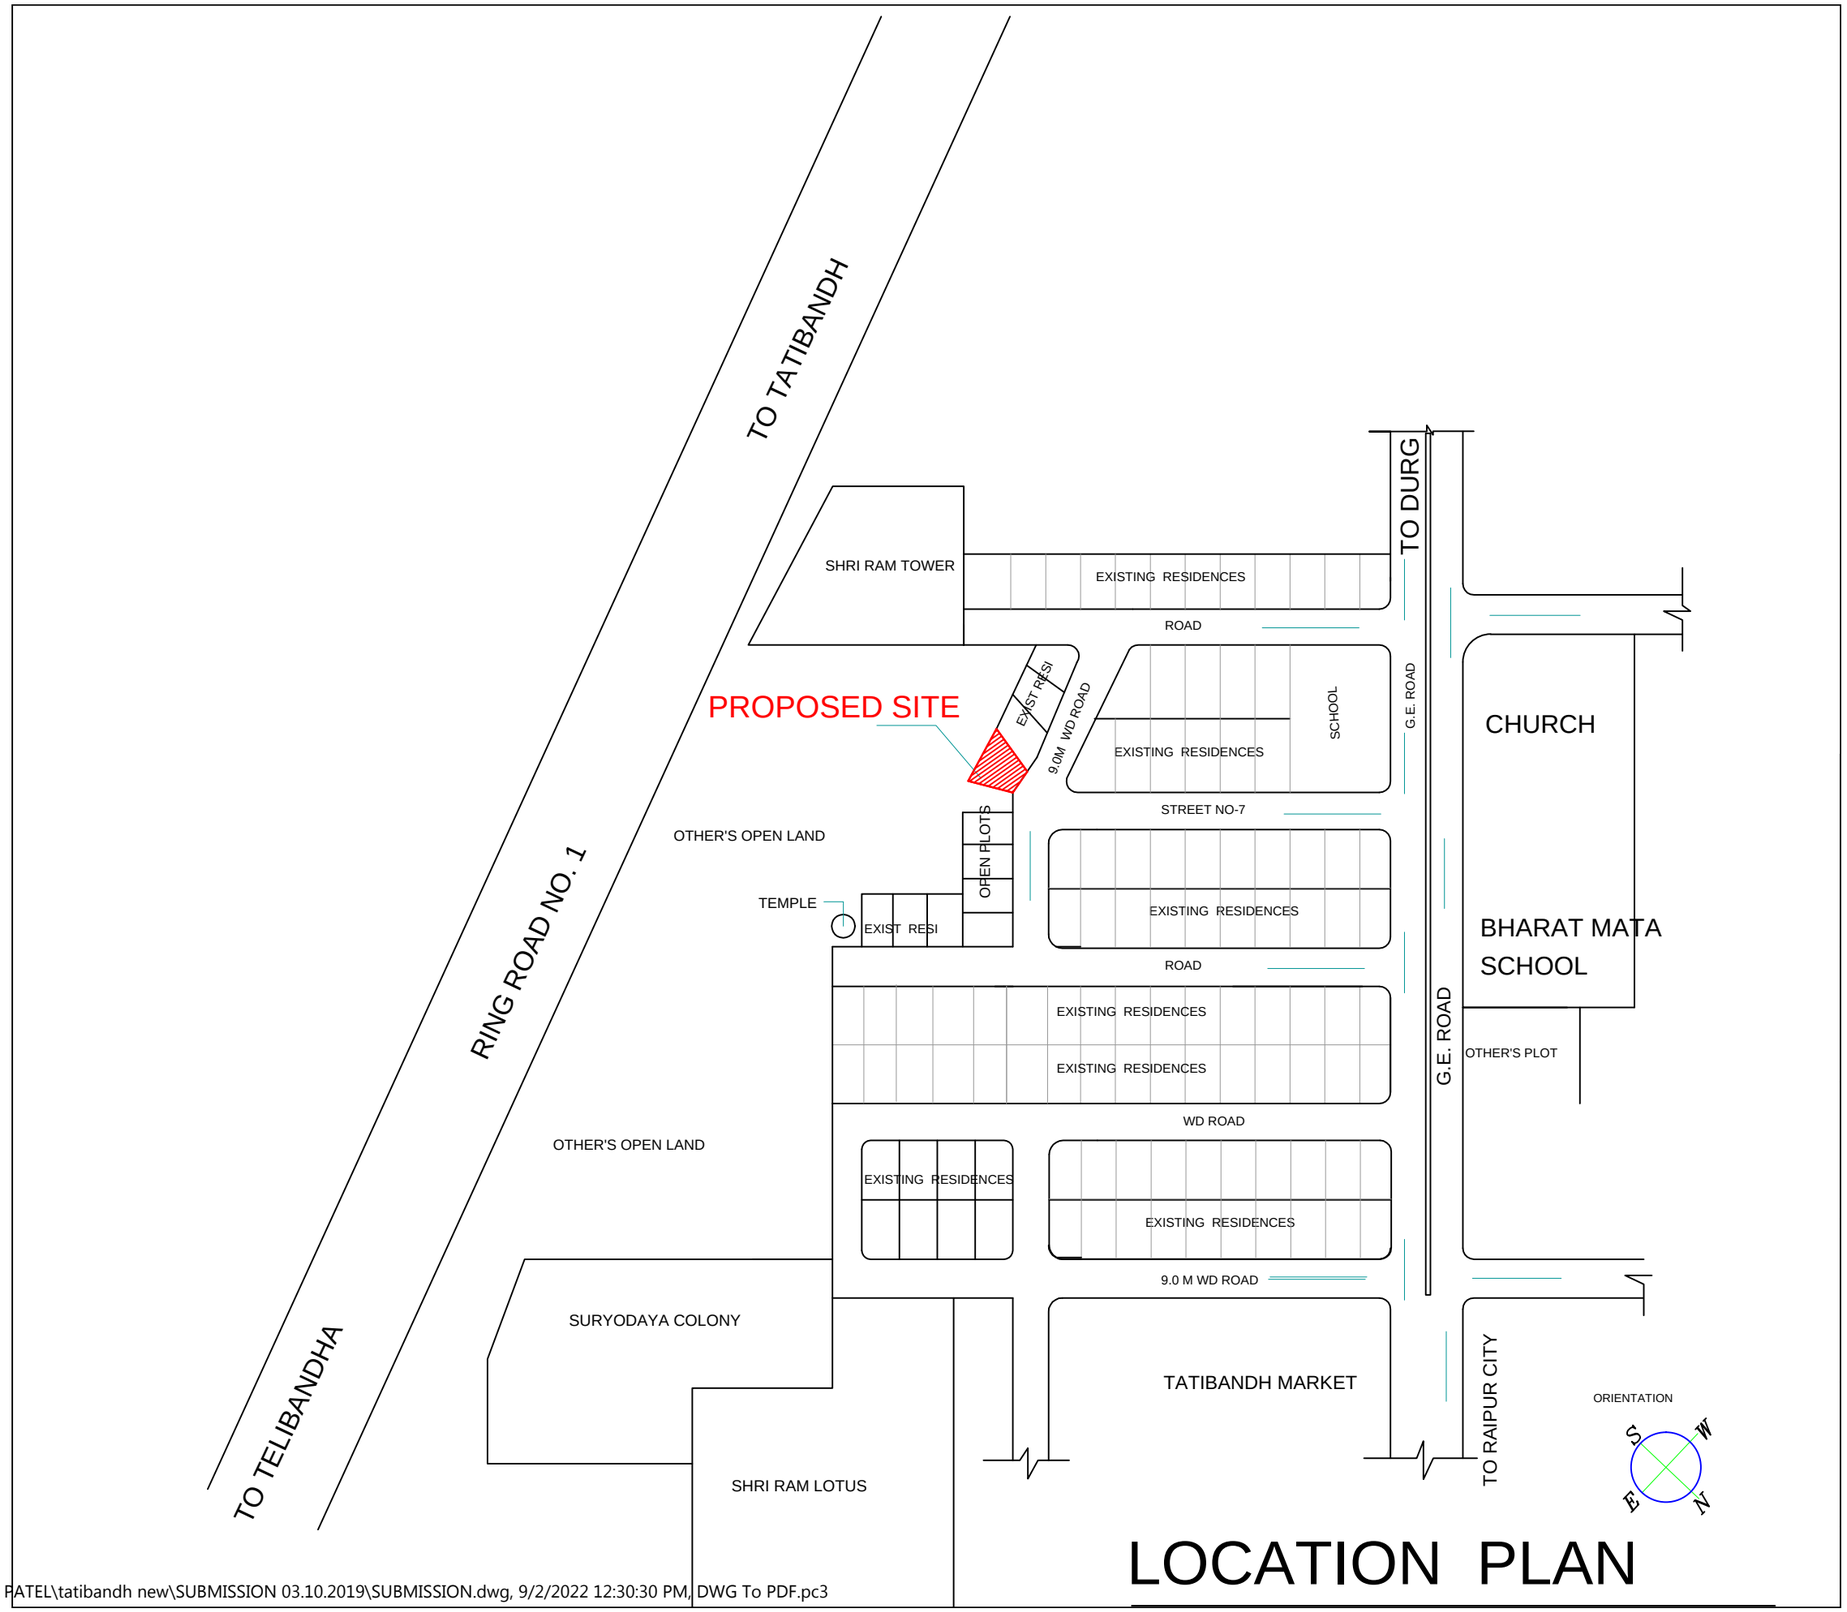

LOCATION PLAN

Z:\BALKARAN\Local Disk\Builder\DEEPAK PATEL\tatibandh new\SUBMISSION 03.10.2019\SUBMISSION.dwg, 9/2/2022 12:30:30 PM, DWG To PDF.pc3